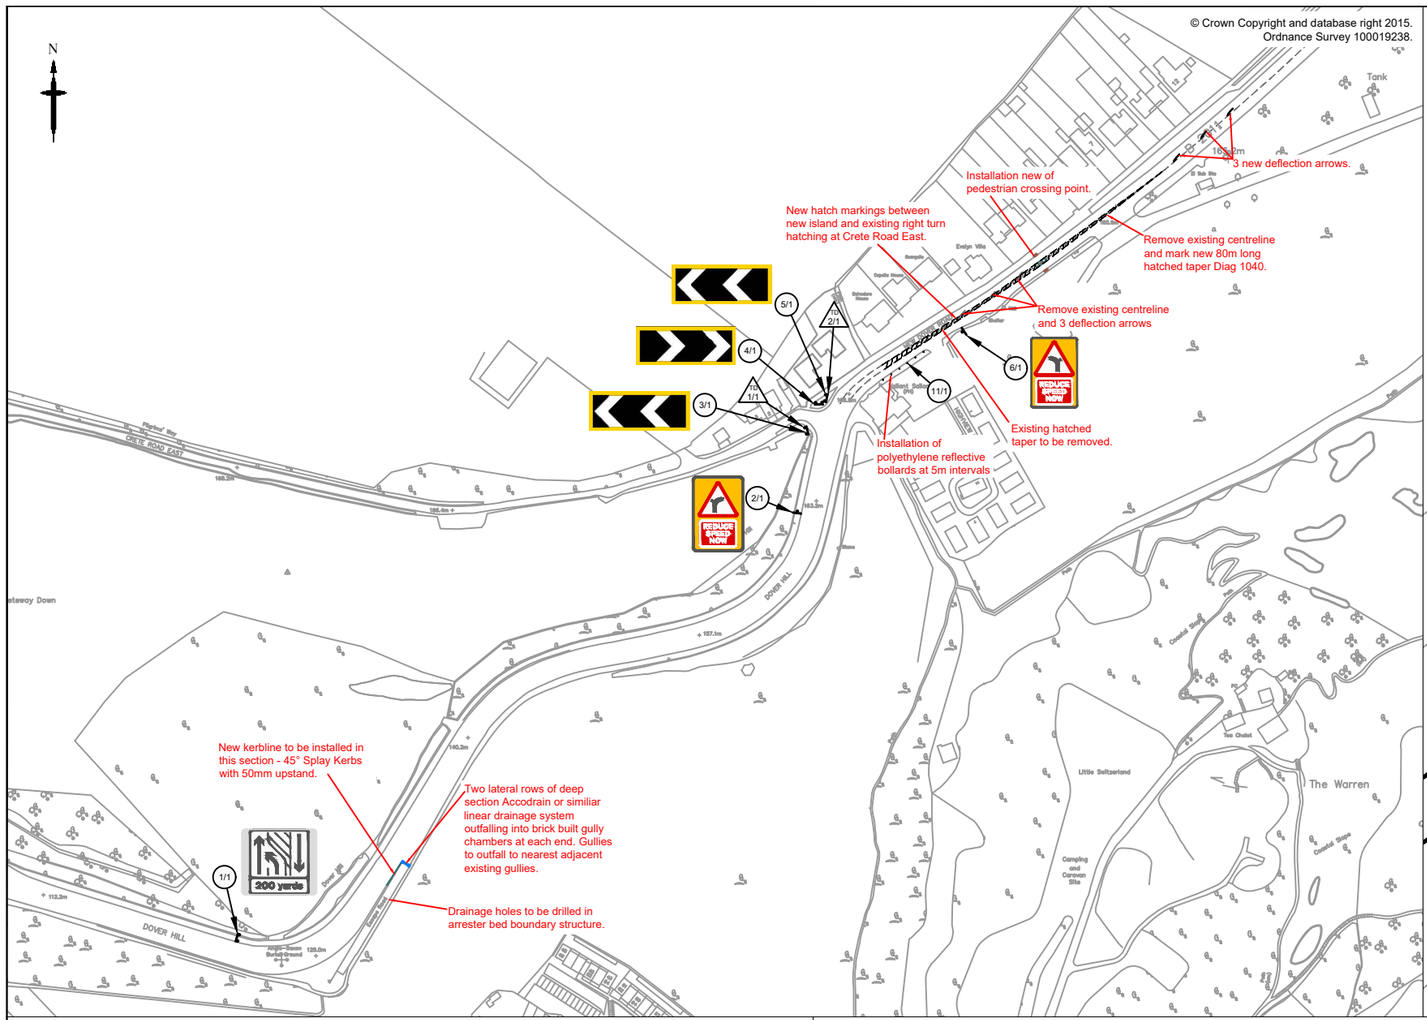

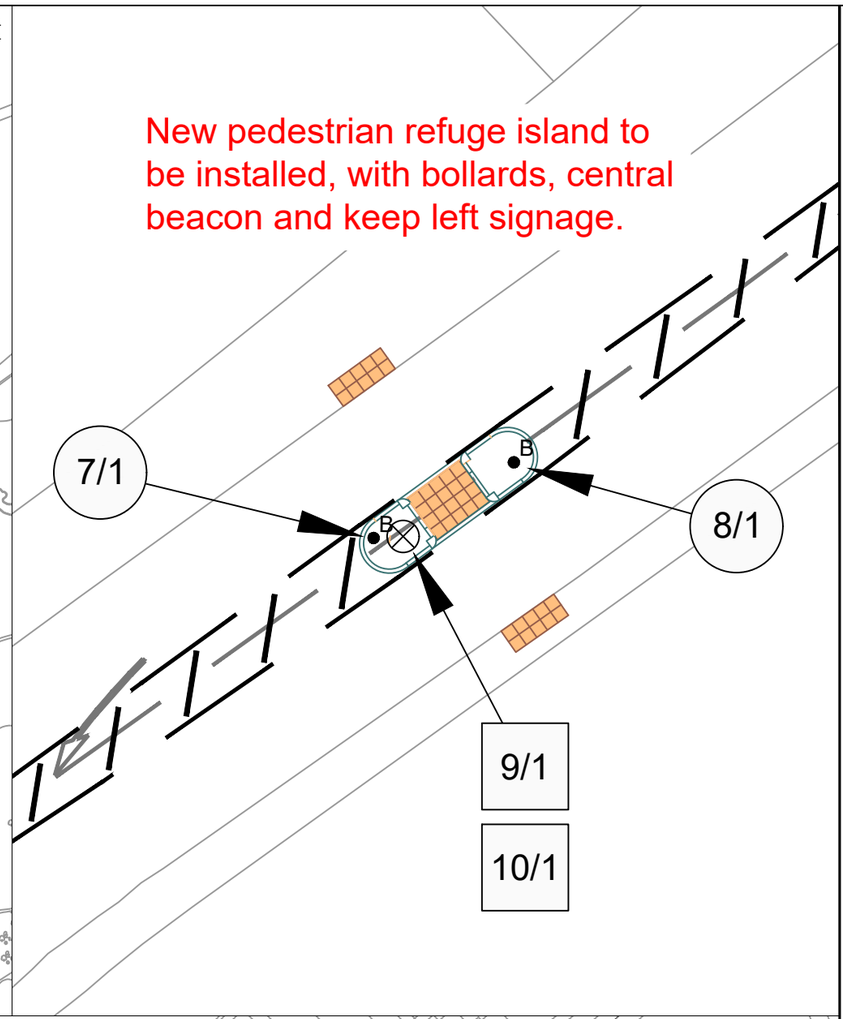

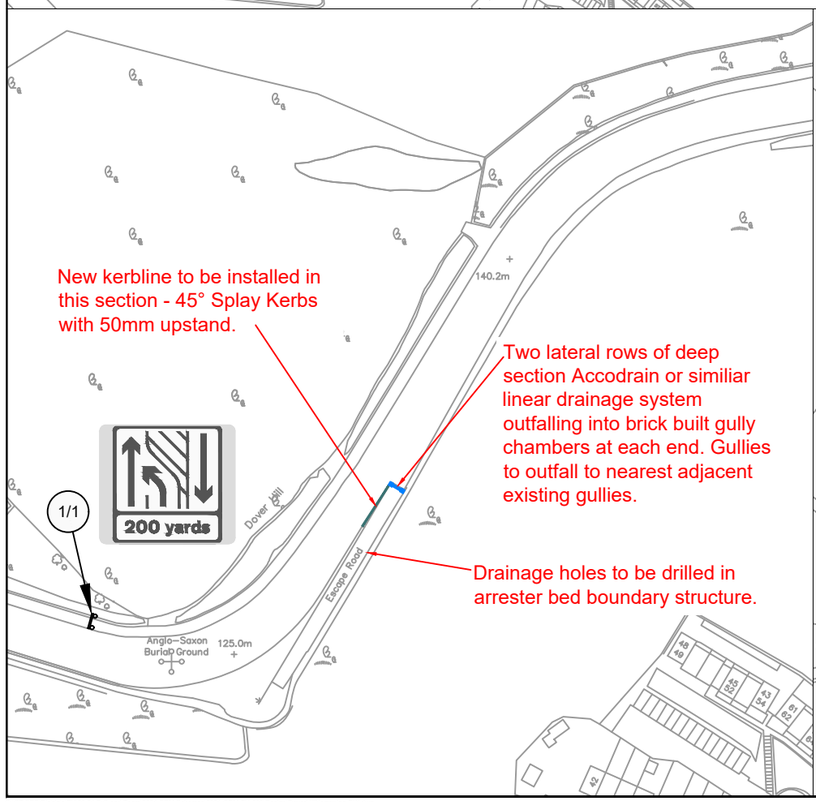

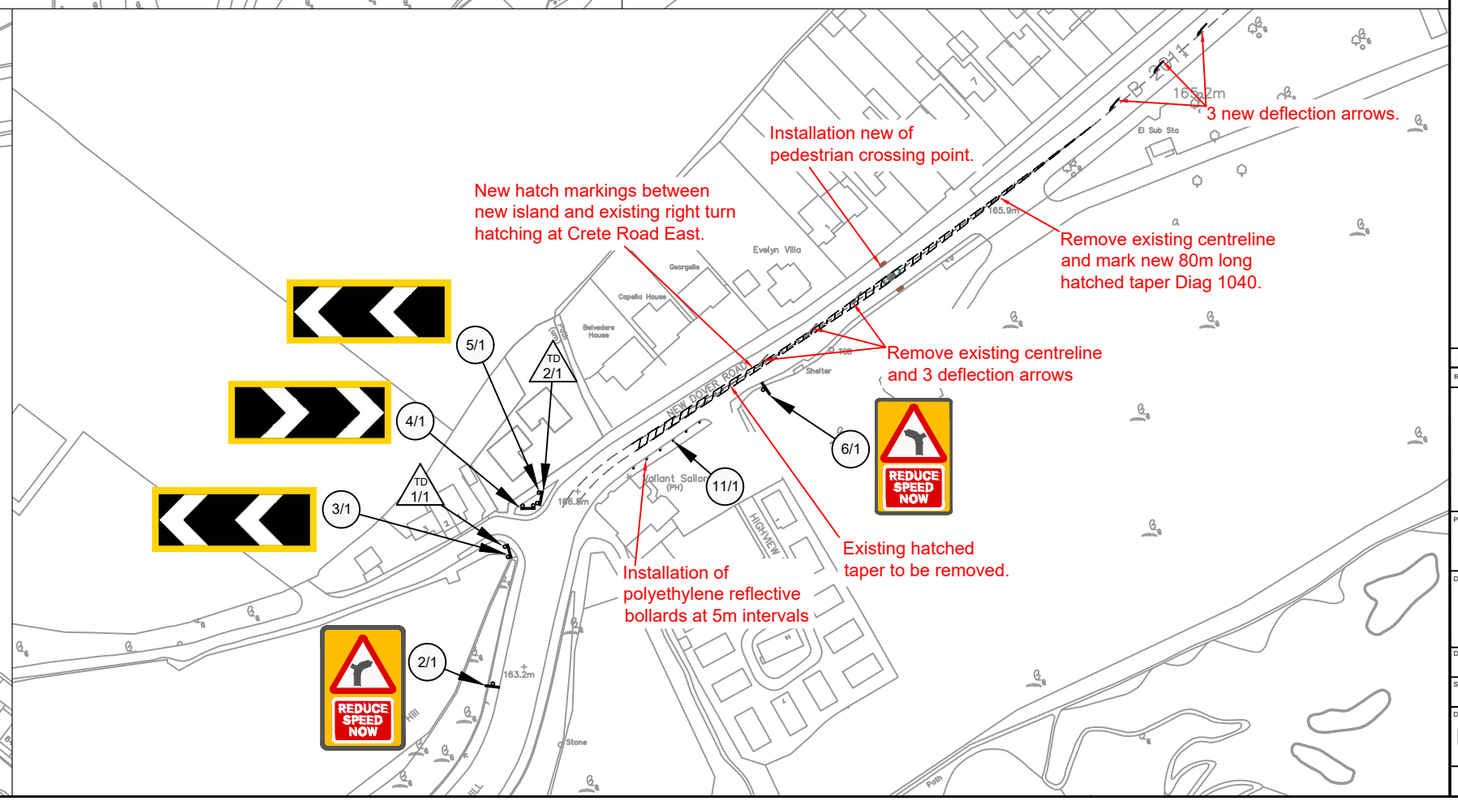

Notes

Rev	Revision Date	Purpose of revision	Drawn	Chec'd	App'd
0	09/07/2020	Draft for discussion.	DW	DC	

Kent County Council
kent.gov.uk

Kent County Council
Ashford Highway Depot
Henwood Industrial Estate
Ashford
TN24 8AD
Tel: 03000 418181

Project
SAFETY IMPROVEMENTS ON B2011
DOVER HILL, CAPEL

Drawing title

Drawing status
OUTLINE DESIGN

Scale
N.T.S
Do not scale

Drawing number
KCC/2021/CRM/FH/003/OD

Rev
0

This drawing is not to be used in whole or part other than for the intended purpose and project as defined on this drawing. Refer to the contract for full terms and conditions.

A1

S:\GT SPD\Districts\FH\20-21 D.C and Team\2021 CRM Schemes\2021-CRM-FH-003\Design\DoverHillNarrowing-DW.dwg